D5–TYPICAL RURAL ROAD CROSS SECTION

(NOT TO SCALE)

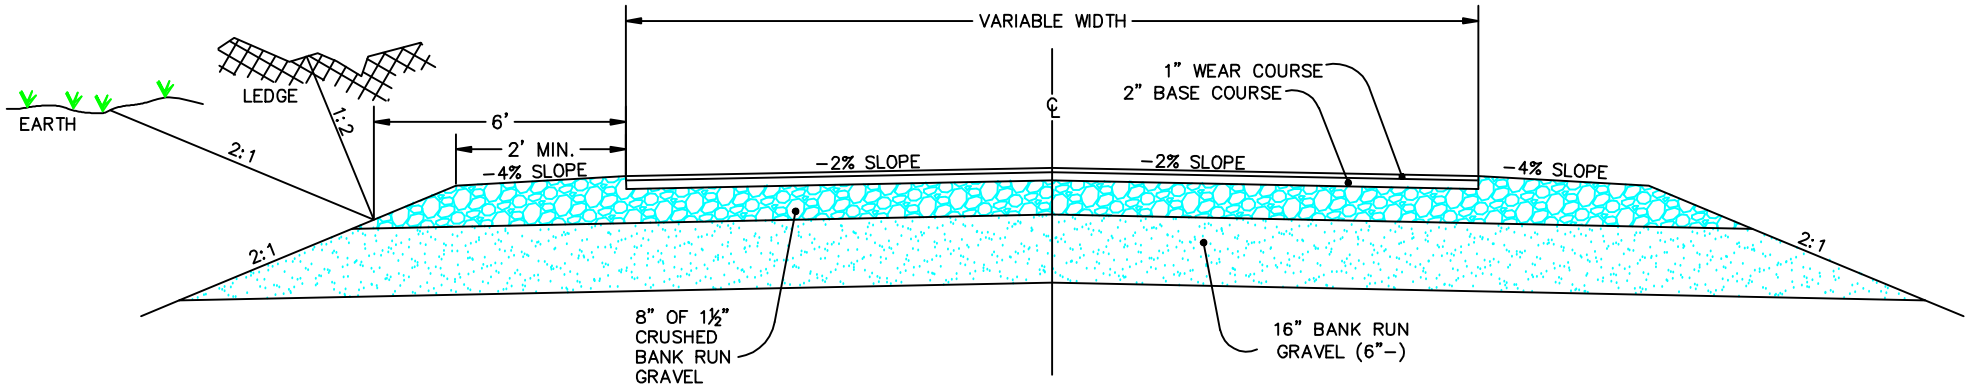

NOTE: THESE STANDARDS ARE TO BE CONSIDERED AS MINIMUM REQUIREMENTS. ANY DEVIATION FROM THESE STANDARDS WILL REQUIRE THE LACONIA DEPT. OF PUBLIC WORKS APPROVAL.

G:\Land Projects\E Standards\dwg\DPW D5 Typical Rural Road Cross Section.dwg 1/11/2007 3:05:05 PM EST

Laconia CITY ON THE LAKES

Department of Public Works

27 Bisson Avenue
Laconia, NH 03246

Phone: 603–528–6379
Fax: 603–527–1298